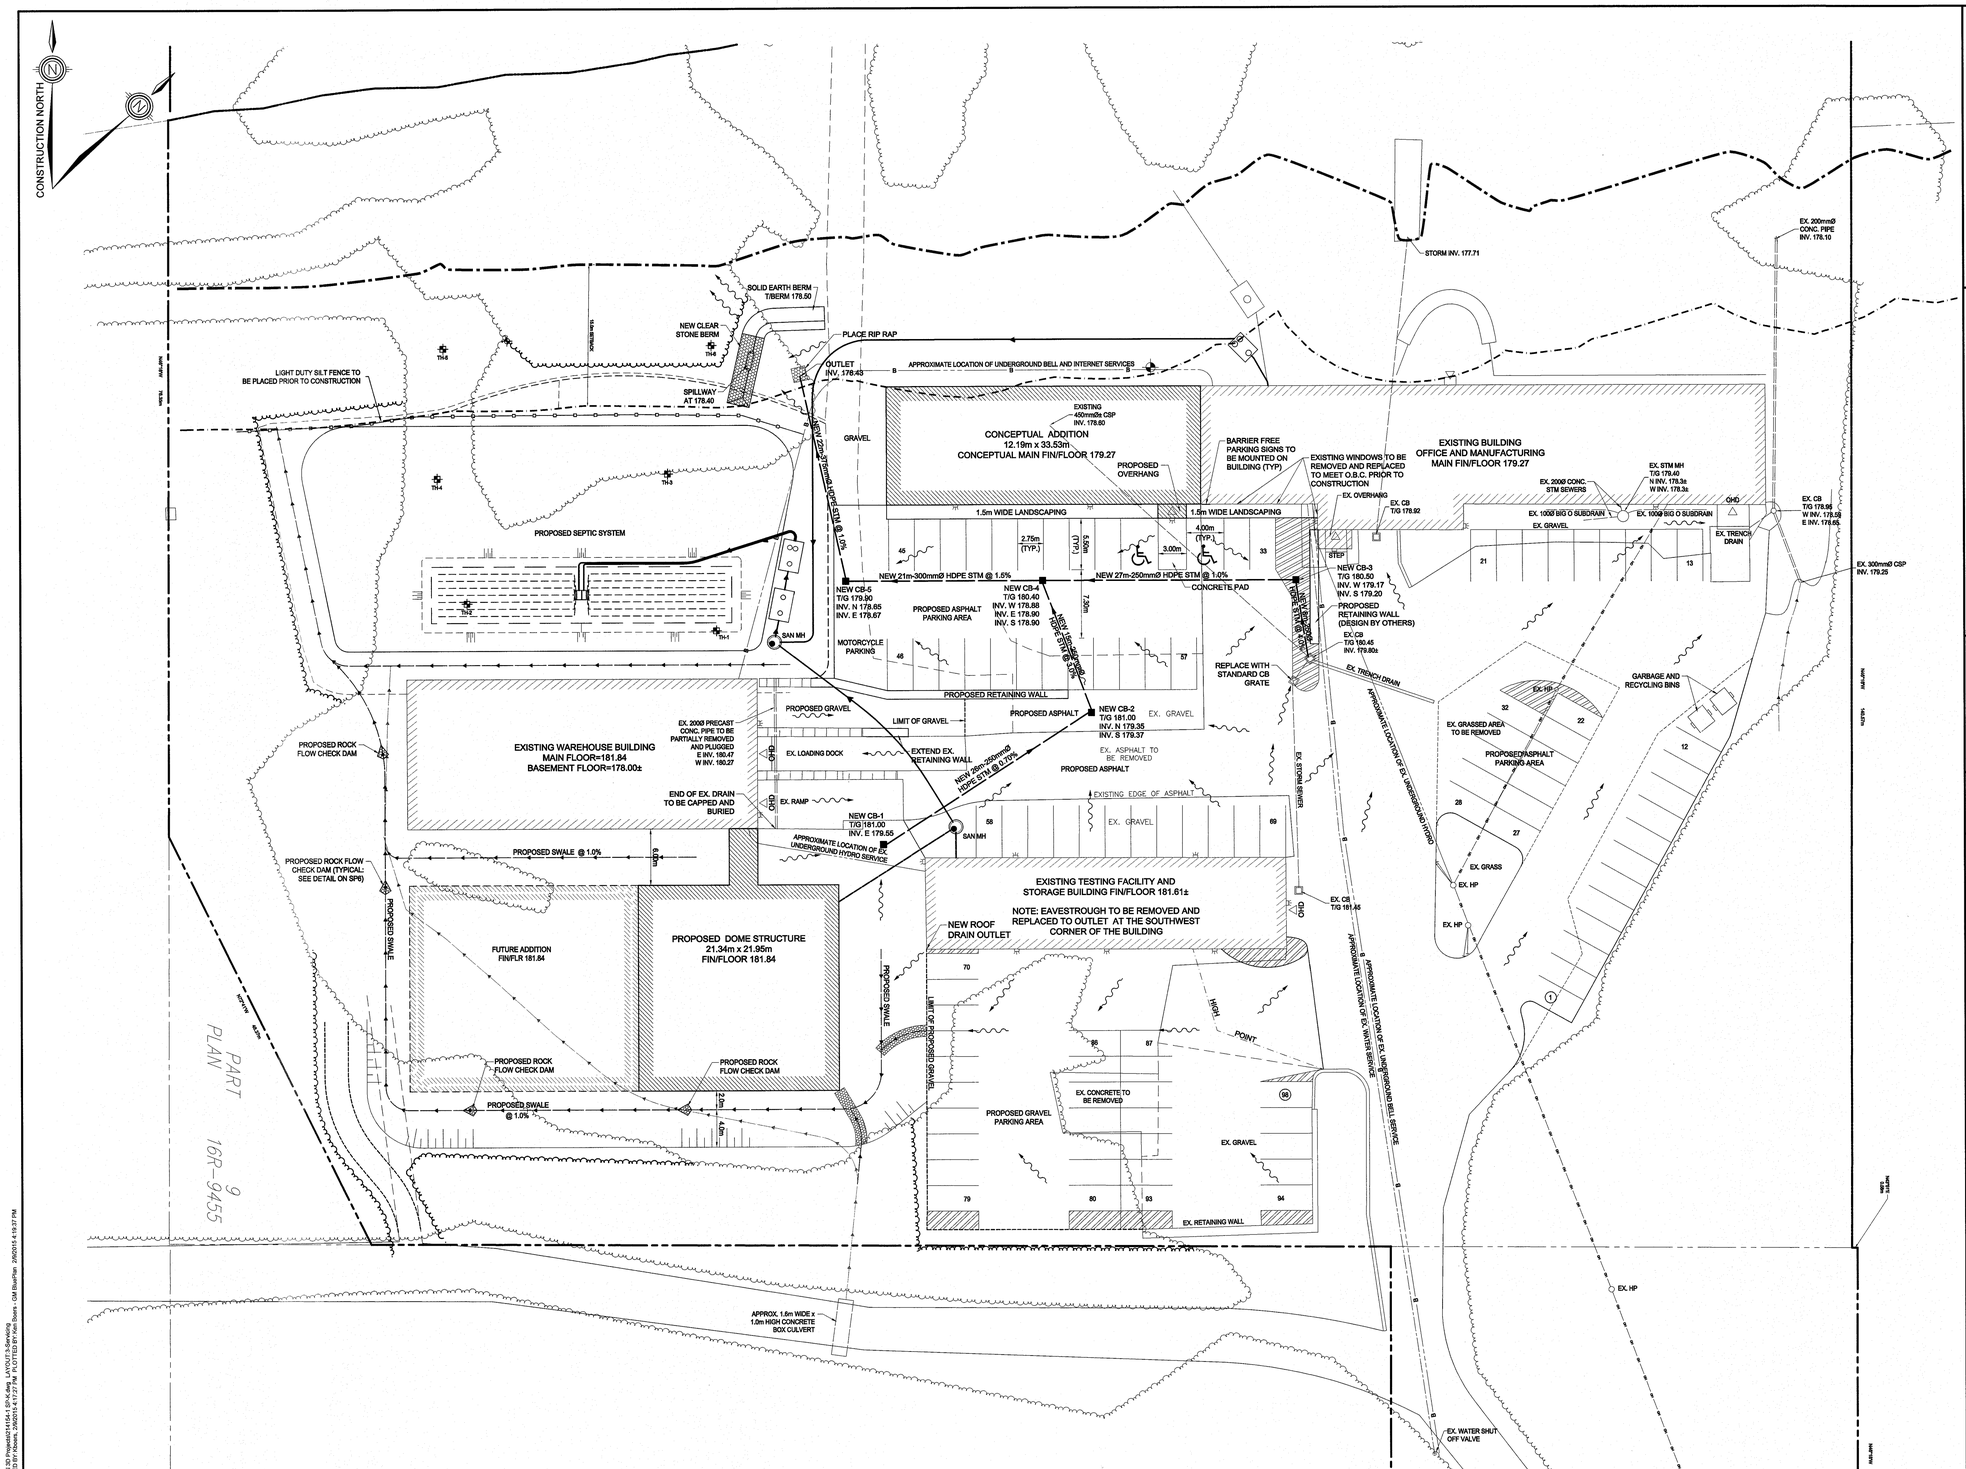

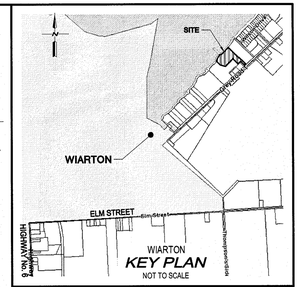

NOTES :

1. ALL DIMENSIONS AND ELEVATIONS IN METRIC UNLESS OTHERWISE NOTED.
2. LEGAL BOUNDARY SURVEY AND TOPOGRAPHICAL INFORMATION PREPARED BY IVAN DINSMORE LTD DRAWING 10046, REVISION 5, DATED SEPTEMBER 28, 2010.
3. REFER TO DRAWINGS No. 1 TO 6 PREPARED BY GM BLUEPLAN LIMITED FOR ADDITIONAL DETAILS.

BENCH MARKS :

BENCHMARK No. 1 - ELEV. = 200.44
TOP OF NUT ON FIRE HYDRANT LOCATED ON EASTERLY SIDE OF GREY ROAD 1 DIRECTLY ACROSS FROM CAFRAMO ENTRANCE.

THE POSITION OF POLE LINES, CONDUITS, WATERMAINS, SEWERS AND OTHER UNDERGROUND AND OVERGROUND UTILITIES AND STRUCTURES IS NOT NECESSARILY SHOWN ON THE CONTRACT DRAWINGS, AND, WHERE SHOWN, THE ACCURACY OF THE POSITION OF SUCH UTILITIES AND STRUCTURES IS NOT GUARANTEED.

BEFORE STARTING WORK, THE CONTRACTOR SHALL INFORM HIMSELF OF THE EXACT LOCATION OF ALL SUCH UTILITIES AND STRUCTURES, AND SHALL ASSUME ALL LIABILITY FOR ANY DAMAGE TO THEM.

LICENSED PROFESSIONAL ENGINEER
I. E. ERIKSEN
100128824
Feb. 10/15
PROVINCE OF ONTARIO

NO.	DATE	REVISION DESCRIPTION	CH'KD
2	2/10/2015	ISSUED FOR N.E.C. APPROVAL	I.E.E.
1	12/12/2014	ISSUED FOR CLIENT REVIEW	I.E.E.

BluePlan ENGINEERING
GUELPH | OWEN SOUND | LISTOWEL | KITCHENER | EXETER | HAMILTON | GTA
1260 - 2ND AVENUE EAST, UNIT 1, OWEN SOUND, ON N4K 2J3
TEL. 519-376-1800
www.gmblueplan.ca

PROPOSED BUILDING ADDITIONS

CAFRAMO LIMITED

501273 GREY ROAD 1,
TOWNSHIP OF GEORGIAN BLUFFS

PROPOSED SERVICING PLAN

DRAWN BY :	APPROVED BY :	PROJECT NO. :	DRAWING NO. :
K.B.	I.E.E.	214154-1	SP3
DESIGNED BY :	DATE :	SCALE :	
I.E.E.	DEC. 2014	1:300	

FILE C:\Civil 3D Projects\214154-1 SP-K.dwg, LAYOUT-S-Servicing
LAST SAVED BY Kevin Bowers - GM BluePlan - 2/9/2015 4:19:27 PM